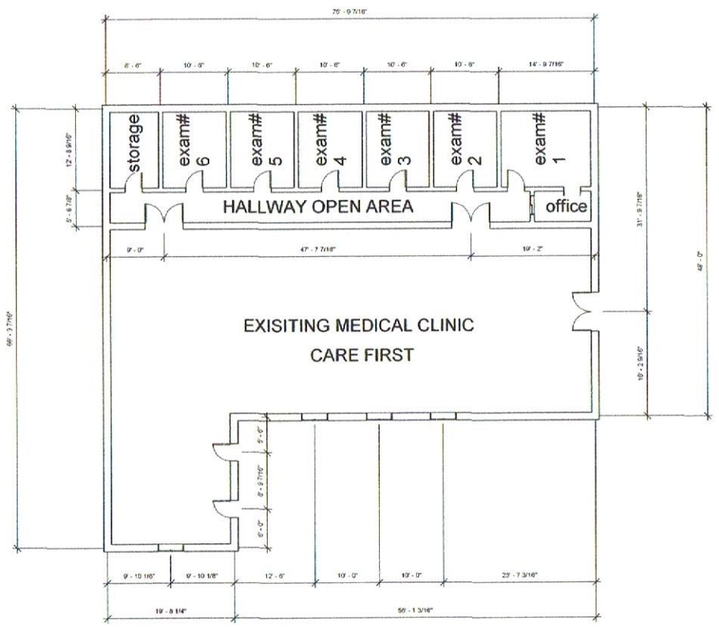

FOUNDATION PLAN
FOOTINGS WILL BE 24"DEEP WITH 5/8" REBAR
WITH STIRRUPS EVERY 24" AND 5/8"CORNER PICES TOP
AND BOTTOM ACCORDING TO CODE
SLAB WILL BE A MINIMUM OF 4" DEEP WITH REBAR ON 24" CENTERS

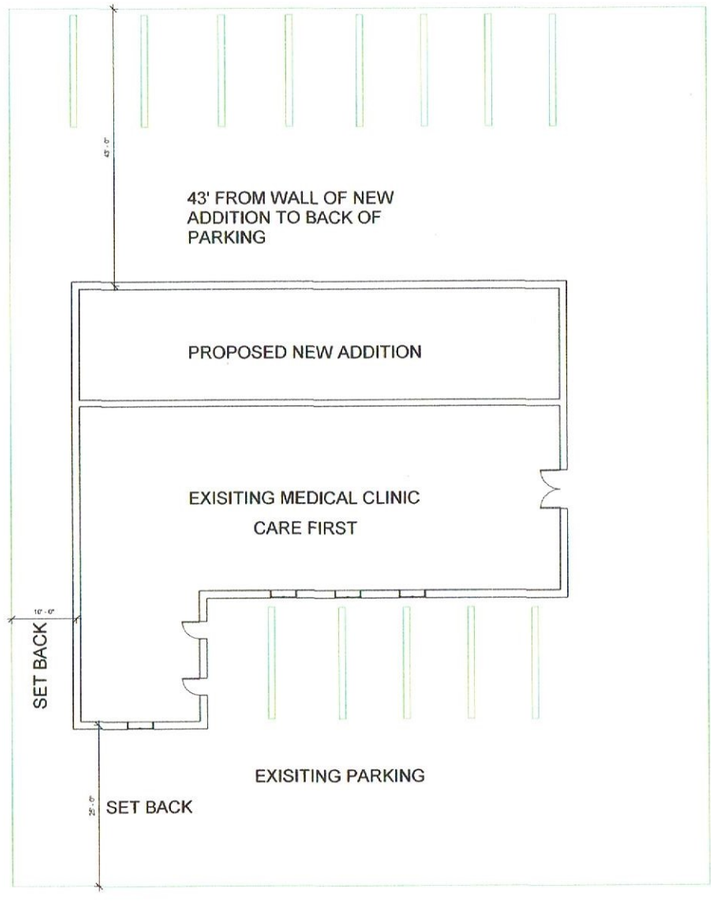

1. NEW ADDITION WILL BE 2"X6" FRAMING
2.R-30 INSULATING IN
IN SUSPENDED CELING
3.R-13 IN WALLS
4. NO WINDOWS
5. TWO DOORS CUT INTO
EXISTING CLINIC
6.ADDITION WILL BE MADE UP
OF 6 TREATMENT ROOMS
7.EACH TREATMENT ROOM WILL HAVE A
48" BASE CABINET WITH SINK AND 48"WALL
HUNG CABINET WITH LAMINATED WITH FORMICA
8. FLOOR WILL BE VC TILE
9.ALL TREATMENT ROOMS WILL HAVE GFI OUTLETS
10.SUSPENDED CELING WILL HAVE MOUNTED
FLUORCENT LIGHTING
11.AC-HVAC WITHDUCTS AND RETURNS
IN EACH ROOM
12.NEW ADDITION WILL HAVE 5 TON
HVAC UNIT TO HEAT AND COOL

1 Level 1
1/8" = 1'-0"

Autodesk Revit

www.autodesk.com/revit

Consultant
Address
Address
Address
Phone

Consultant
Address
Address
Address
Phone

Consultant
Address
Address
Address
Phone

Consultant
Address
Address
Address
Phone

Consultant
Address
Address
Address
Phone

No.	Description	Date

Owner

Project Name

Superstructure

Project Number	Project Number
Date	Issue Date
Drawn By	Author
Checked By	Checker

102

Scale	1/8" = 1'-0"

12/31/2014 1:21:42 AM