FOUNDATION PLAN
FOOTINGS WILL BE 24"DEEP WITH 5/8" REBAR
WITH STIRRUPS EVERY 24" AND 5/8"CORNER PICES TOP
AND BOTTOM ACCORDING TO CODE
SLAB WILL BE A MINIMUM OF 4" DEEP WITH REBAR ON 24" CENTERS

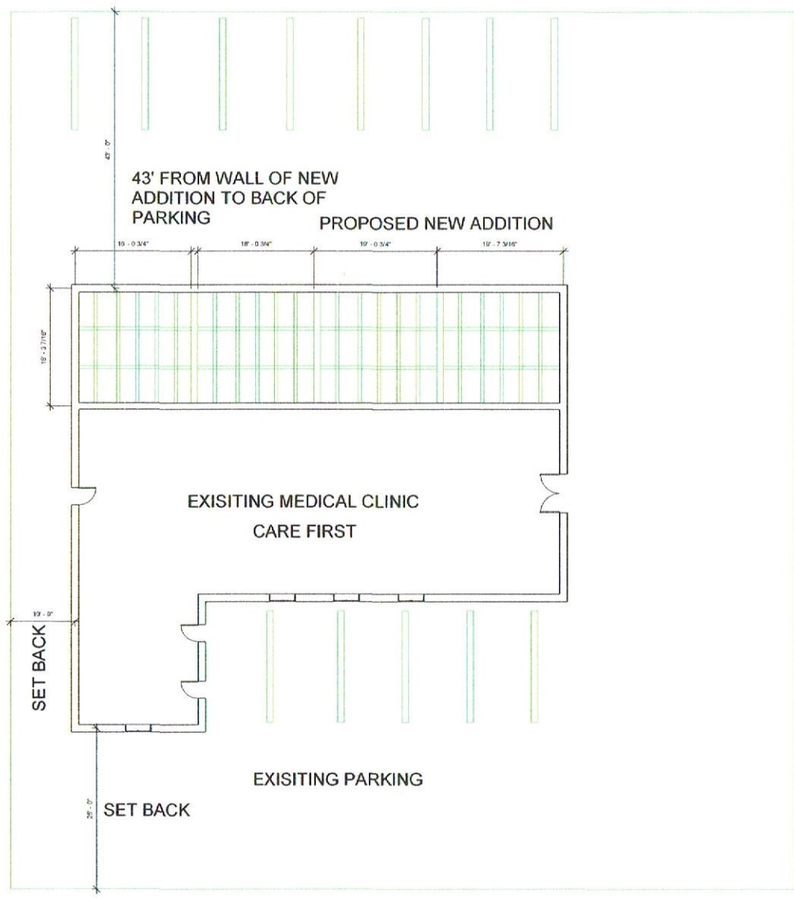

NEW PROPOSED ADDITION TO CARE FIRST CLINIC
CONSISTING OF 6 TREATMENT ROOMS DRAWN TO
SCALE
1007 WEST GENTRY TYLER TEXAS

FOUNDATION PLAN

1 Level 1
1/8" = 1'-0"

Autodesk Revit

www.autodesk.com/revit

Consultant
Address
Address
Address
Phone

Consultant
Address
Address
Address
Phone

Consultant
Address
Address
Address
Phone

Consultant
Address
Address
Address
Phone

Consultant
Address
Address
Address
Phone

No.	Description	Date

CARE FIRST

MEDICAL CLINIC

1007 WEST
GENTRY TYLER TX

Project Number	02
Date	01/03/2015
Drawn By	PAUL FUQUA
Checked By	Checker

102

Scale	1/8" = 1'-0"

1/3/2015 1:31:37 AM